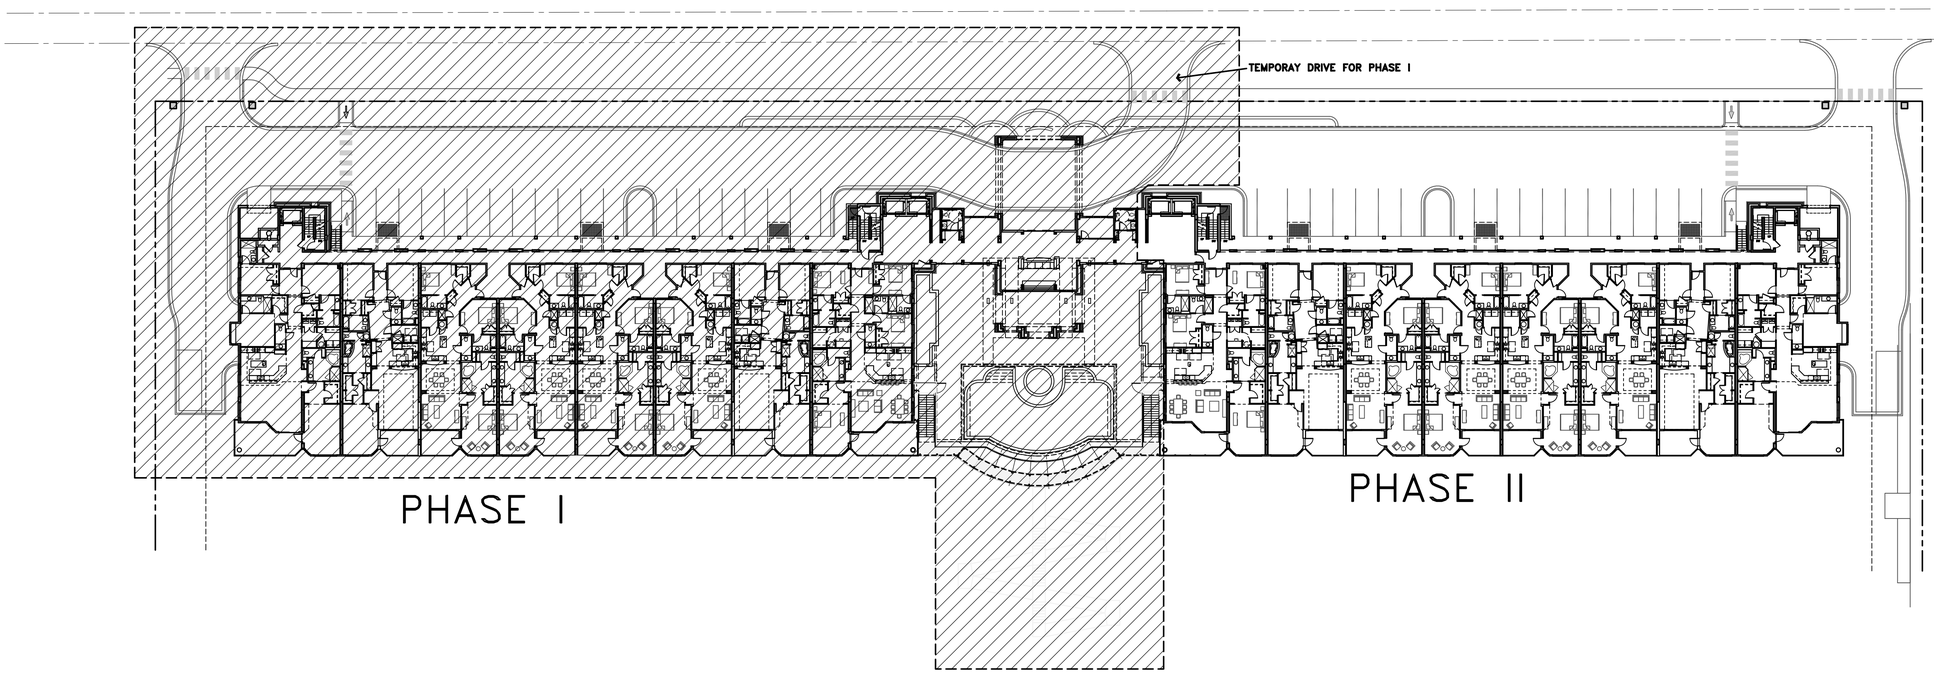

A P P R O V E D
August 7, 2014
City of Destin
Technical Review Team
14-26-SP

No changes shall be made to, and construction shall not deviate from, these approved plans without prior written approval from the City of Destin. Unapproved deviations may result in the revocation of builfing permits and the inability to secure a Certificate of Occupancy.

A1 | PHASING PLAN

SCALE: 1"=30'-0"

DAG ARCHITECTS INC.
1223 AIRPORT ROAD DESTIN, FLORIDA 32541
TELEPHONE: 850-837-8152 FAX: 850-654-4276
AA-C000745

OWNERSHIP OF INSTRUMENTS OF SERVICE
ALL REPORTS, PLANS, SPECIFICATIONS, COMPUTER FILES, FIELD DATA, NOTES AND OTHER DOCUMENTS AND INSTRUMENTS PREPARED BY THE CONSULTANT AS INSTRUMENTS OF SERVICE SHALL REMAIN THE PROPERTY OF THE CONSULTANT. THE CONSULTANT SHALL RETAIN ALL COMMON LAW, STATUTORY AND OTHER RESERVED RIGHTS, INCLUDING THE COPYRIGHT THERETO.

BEACH CRYSTAL
CONDOMINIUMS (CARETTA DUNES)
DESTIN, FLORIDA, 32541

Patrick L. Ballasch, AIA

4-23-2014

Professional Architect
Florida No. 17640

Revision

Date:	No.	Description:
-		

Drawn By: PLB
Checked By: PLB

Date: 4-23-2014

Project No.: 04037

Drawing Title:
PHASING PLAN

A100
Drawing Number

SCENIC HIGHWAY 98
RIGHT OF WAY SKETCH

LOCATED IN
UNSECTIONALIZED, TOWNSHIP 2 SOUTH, RANGE 22 WEST
OKALOOSA COUNTY, FLORIDA

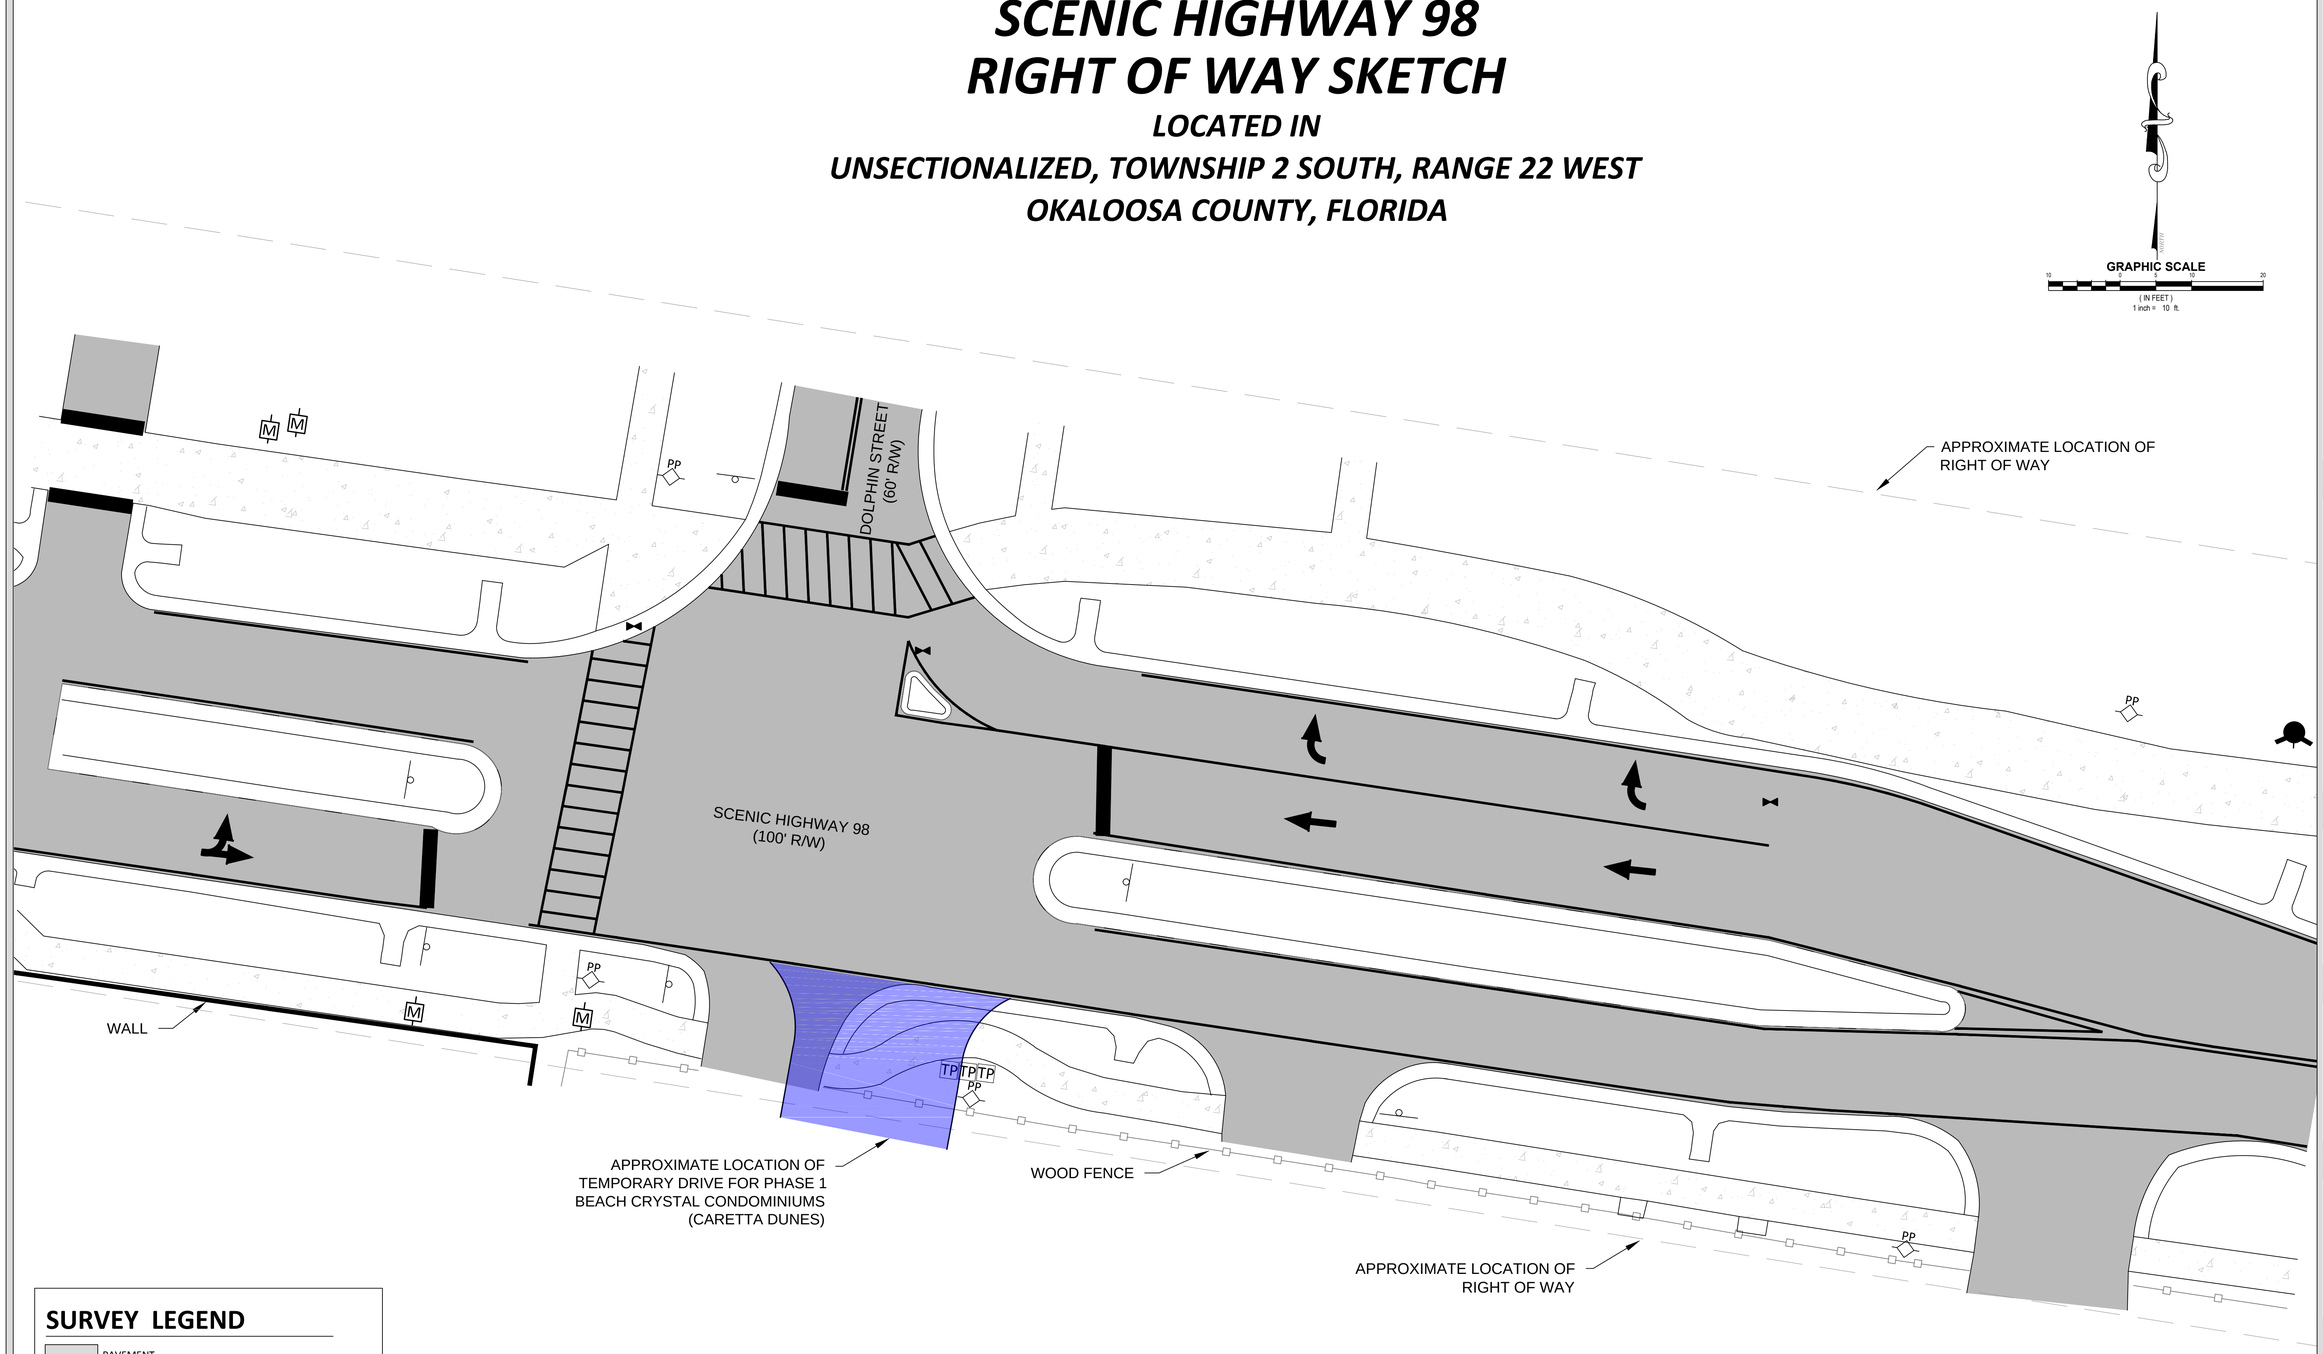

SURVEY LEGEND

- PAVEMENT
- CONCRETE
- WATER VALVE
- FIRE HYDRANT
- WATER METER
- TELEPHONE PEDESTAL
- POWER POLE
- SIGN

A P P R O V E D
August 7, 2014
City of Destin
Technical Review Team
14-26-SP

No changes shall be made to, and construction shall not deviate from, these approved plans without prior written approval from the City of Destin. Unapproved deviations may result in the revocation of builfing permits and the inability to secure a Certificate of Occupancy.

INNERLIGHT ENGINEERING CORPORATION
SOLVE • THINK • SERVE
THE APPLIED SCIENCE OF SUCCESS
5450 NORTH W STREET | PENSACOLA | FLORIDA | 32505

SCENIC HIGHWAY 98 RIGHT OF WAY SKETCH

DESTIN, FLORIDA 32541

RECORD DATA
DATE: 07.23.2014
REV. DATE: N/A
PROJ. NO.: 127.0.0.10
DRAWN BY: JS
REVIEWED BY: DES

SEAL
NOT VALID WITHOUT SIGNATURE AND THE ORIGINAL SEAL

DAVID E. SMITH, P.E.
FLORIDA REGISTRATION NO. 58927
CERT. OF AUTHORIZATION: 29722
INNERLIGHT ENGINEERING CORP.
5450 NORTH W STREET
PENSACOLA, FL 32505
P: 850.333.4370

SHEET TITLE
SCENIC HIGHWAY 98 RIGHT OF WAY SKETCH

SHEET NUMBER
1.0

INNERLIGHT ENGINEERING CORPORATION | THE DRAWINGS, SPECIFICATIONS, AND OTHER DOCUMENTS PREPARED BY INNERLIGHT ENGINEERING CORPORATION (IEC) ARE FOR THE SOLE USE ON THIS PROJECT UNLESS OTHERWISE PROVIDED, IEC SHALL BE DEEMED THE AUTHOR AND RETAIN ALL COMMON LAW, STATUTORY AND OTHER RESERVED RIGHTS, INCLUDING COPYRIGHT.